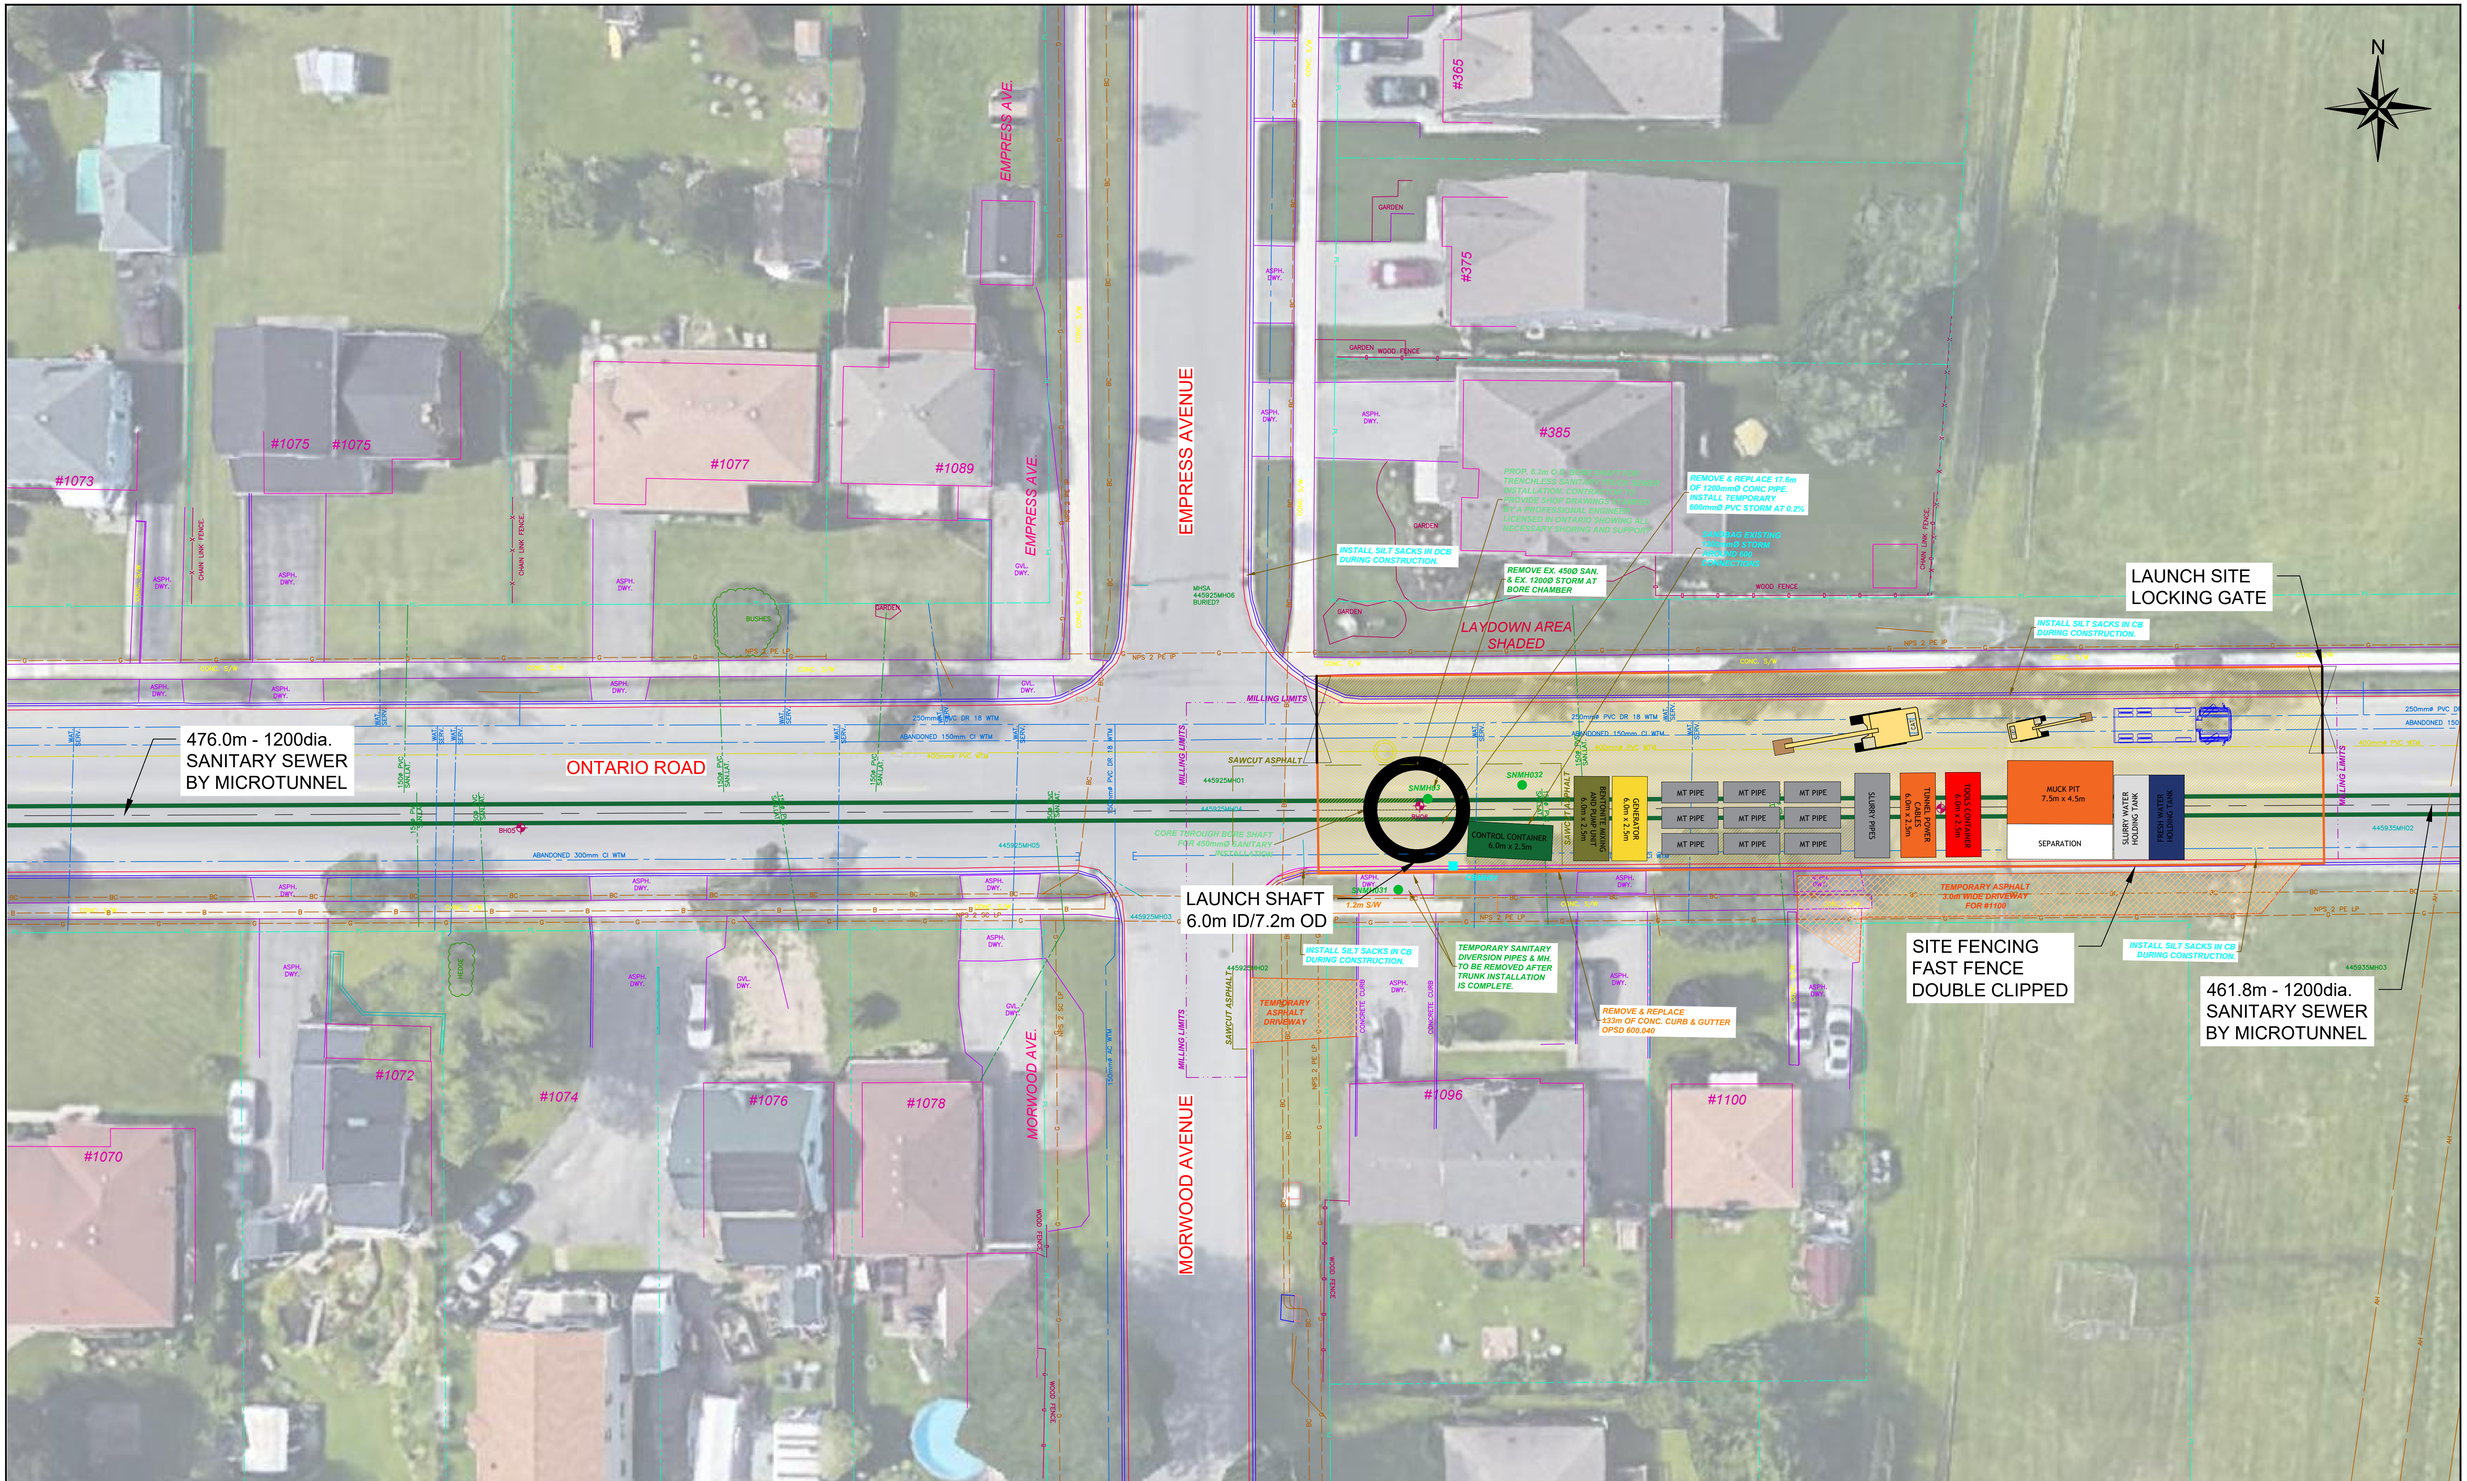


SCALE – 1:200

NOTES

ACCESS MAINTAINED TO ALL RESIDENCES

REVISIONS

REV.	DATE	DESCRIPTION	DRN	CHK	APP	PM
0	2025.04.29	FOR REVIEW	HK	LG		LG

Welland ONTARIO · CANADA

WARD & BURKE MICROTUNNELLING

COPYRIGHT: This drawing is protected by copyright and must not be reproduced in any form without the prior written consent.

Client: CITY OF WELLAND

Project No.: ENG 2021-04

Project Title: ONTARIO ROAD SANITARY TRUNK SEWER INSTALLATION BY MICROTUNNEL

Drg No.: WB-102

Drawing Title: SITE PLAN LAUNCH SHAFT AT SNMH03

Revision: 0

Scale: AS SHOWN