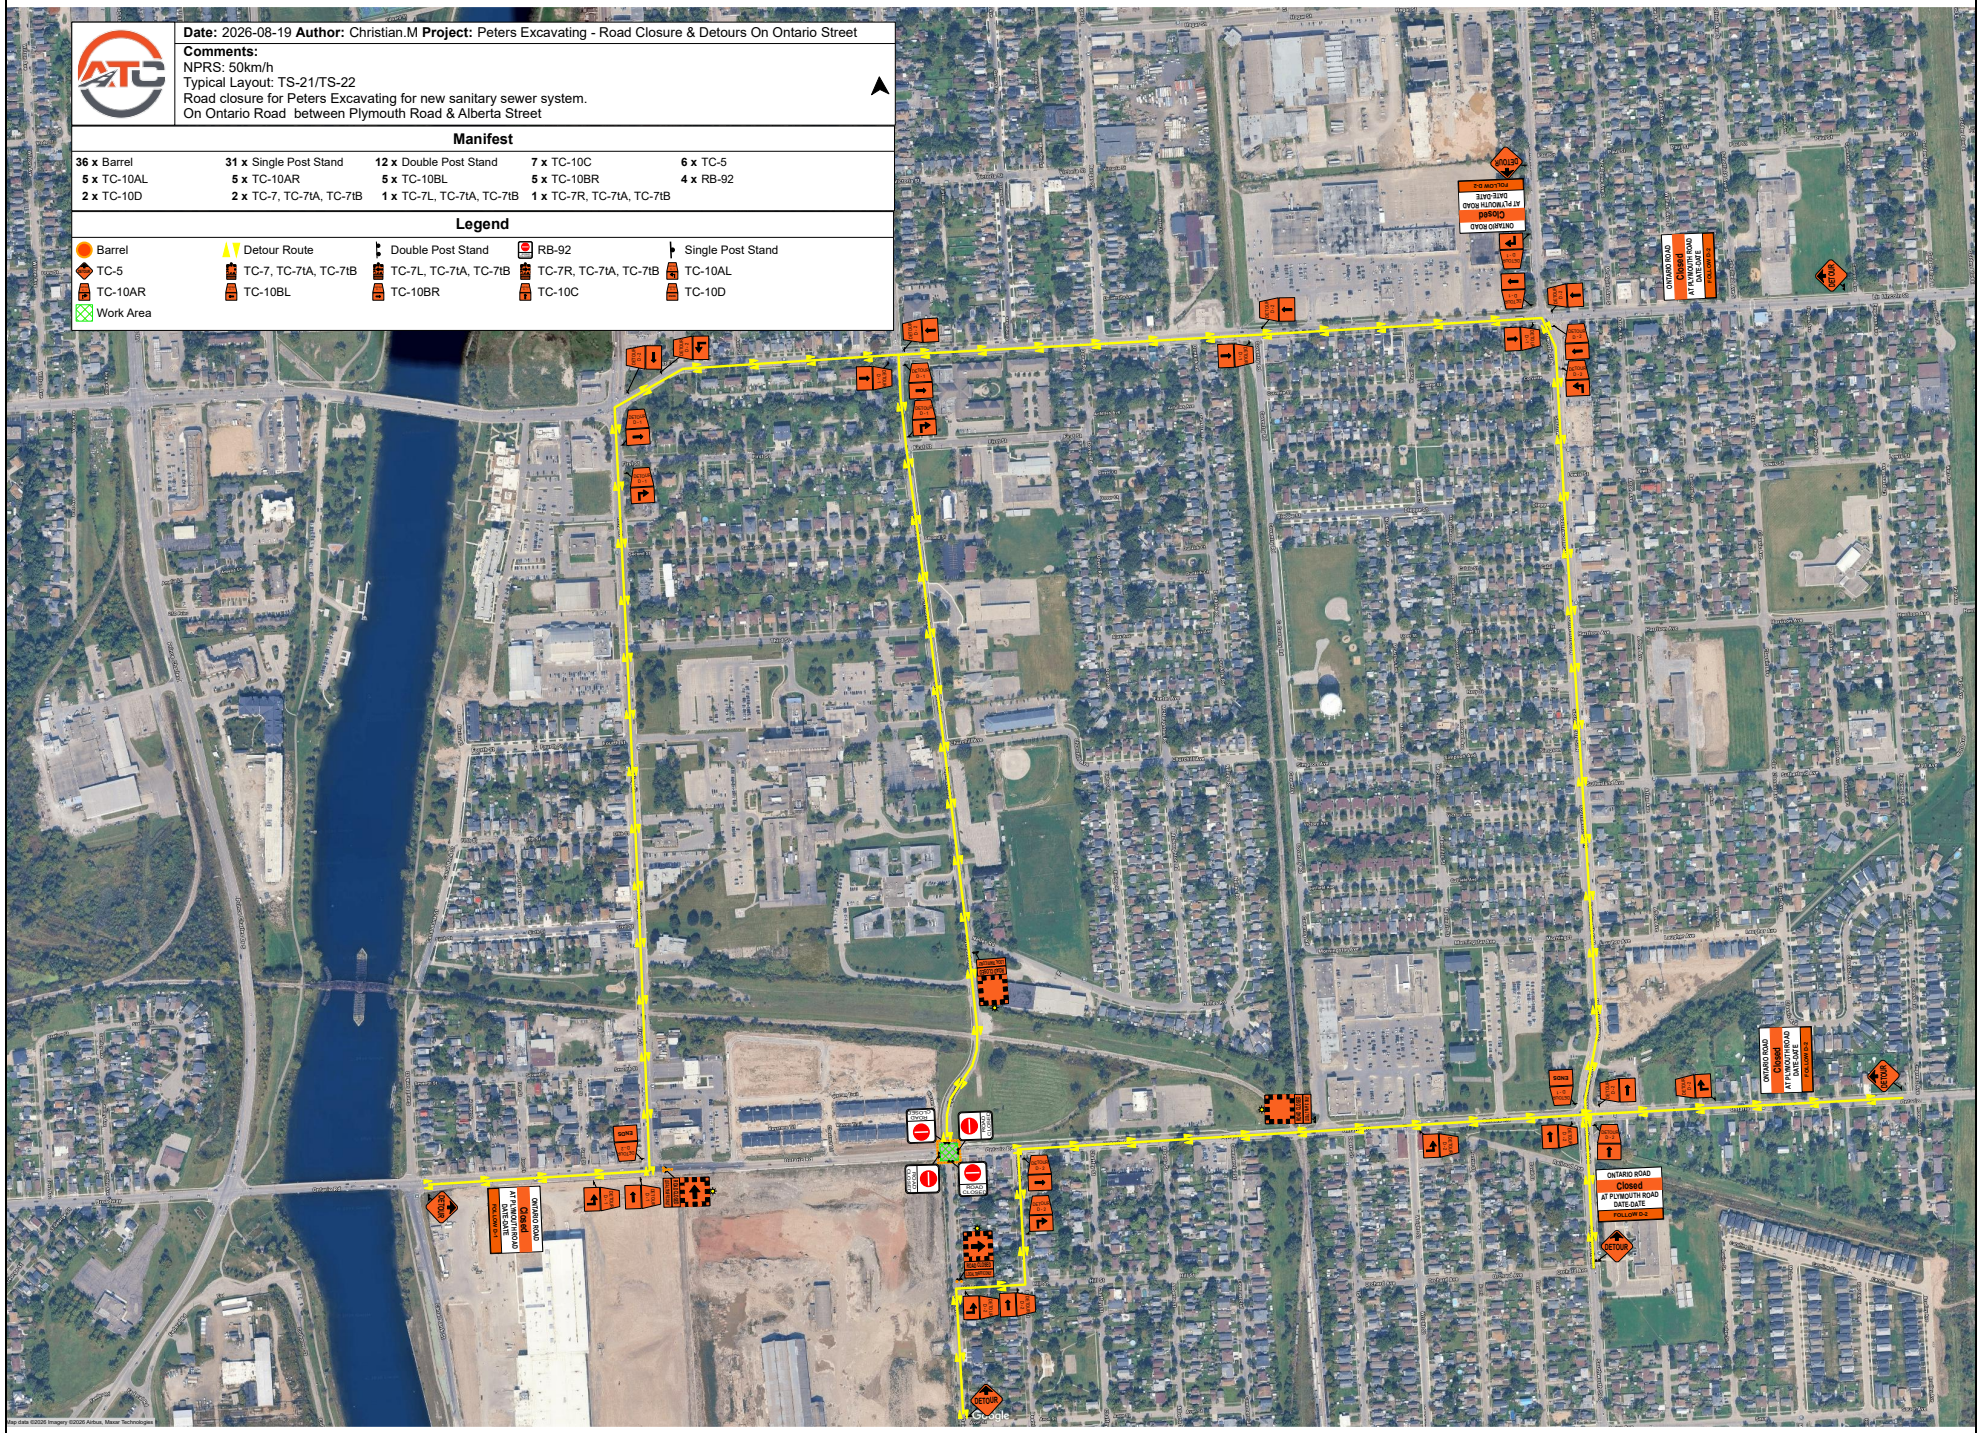

Date: 2026-08-19 Author: Christian.M Project: Peters Excavating - Road Closure & Detours On Ontario Street
Comments:
NPRS: 50km/h
Typical Layout: TS-21/TS-22
Road closure for Peters Excavating for new sanitary sewer system.
On Ontario Road between Plymouth Road & Alberta Street
Manifest
36 x Barrel
5 x TC-10AL
2 x TC-10D
31 x Single Post Stand
5 x TC-10AR
2 x TC-7, TC-7tA, TC-7tB
12 x Double Post Stand
5 x TC-10BL
1 x TC-7L, TC-7tA, TC-7tB
7 x TC-10C
5 x TC-10BR
1 x TC-7R, TC-7tA, TC-7tB
6 x TC-5
4 x RB-92
Legend
Barrel
TC-5
TC-10AR
Work Area
Detour Route
TC-7, TC-7tA, TC-7tB
TC-10BL
Double Post Stand
TC-7L, TC-7tA, TC-7tB
TC-10BR
RB-92
TC-7R, TC-7tA, TC-7tB
TC-10C
Single Post Stand
TC-10AL
TC-10D
ONTARIO ROAD
Closed
AT PLYMOUTH ROAD
DATE-DATE
FOLLOW D-2
DETOUR
Google