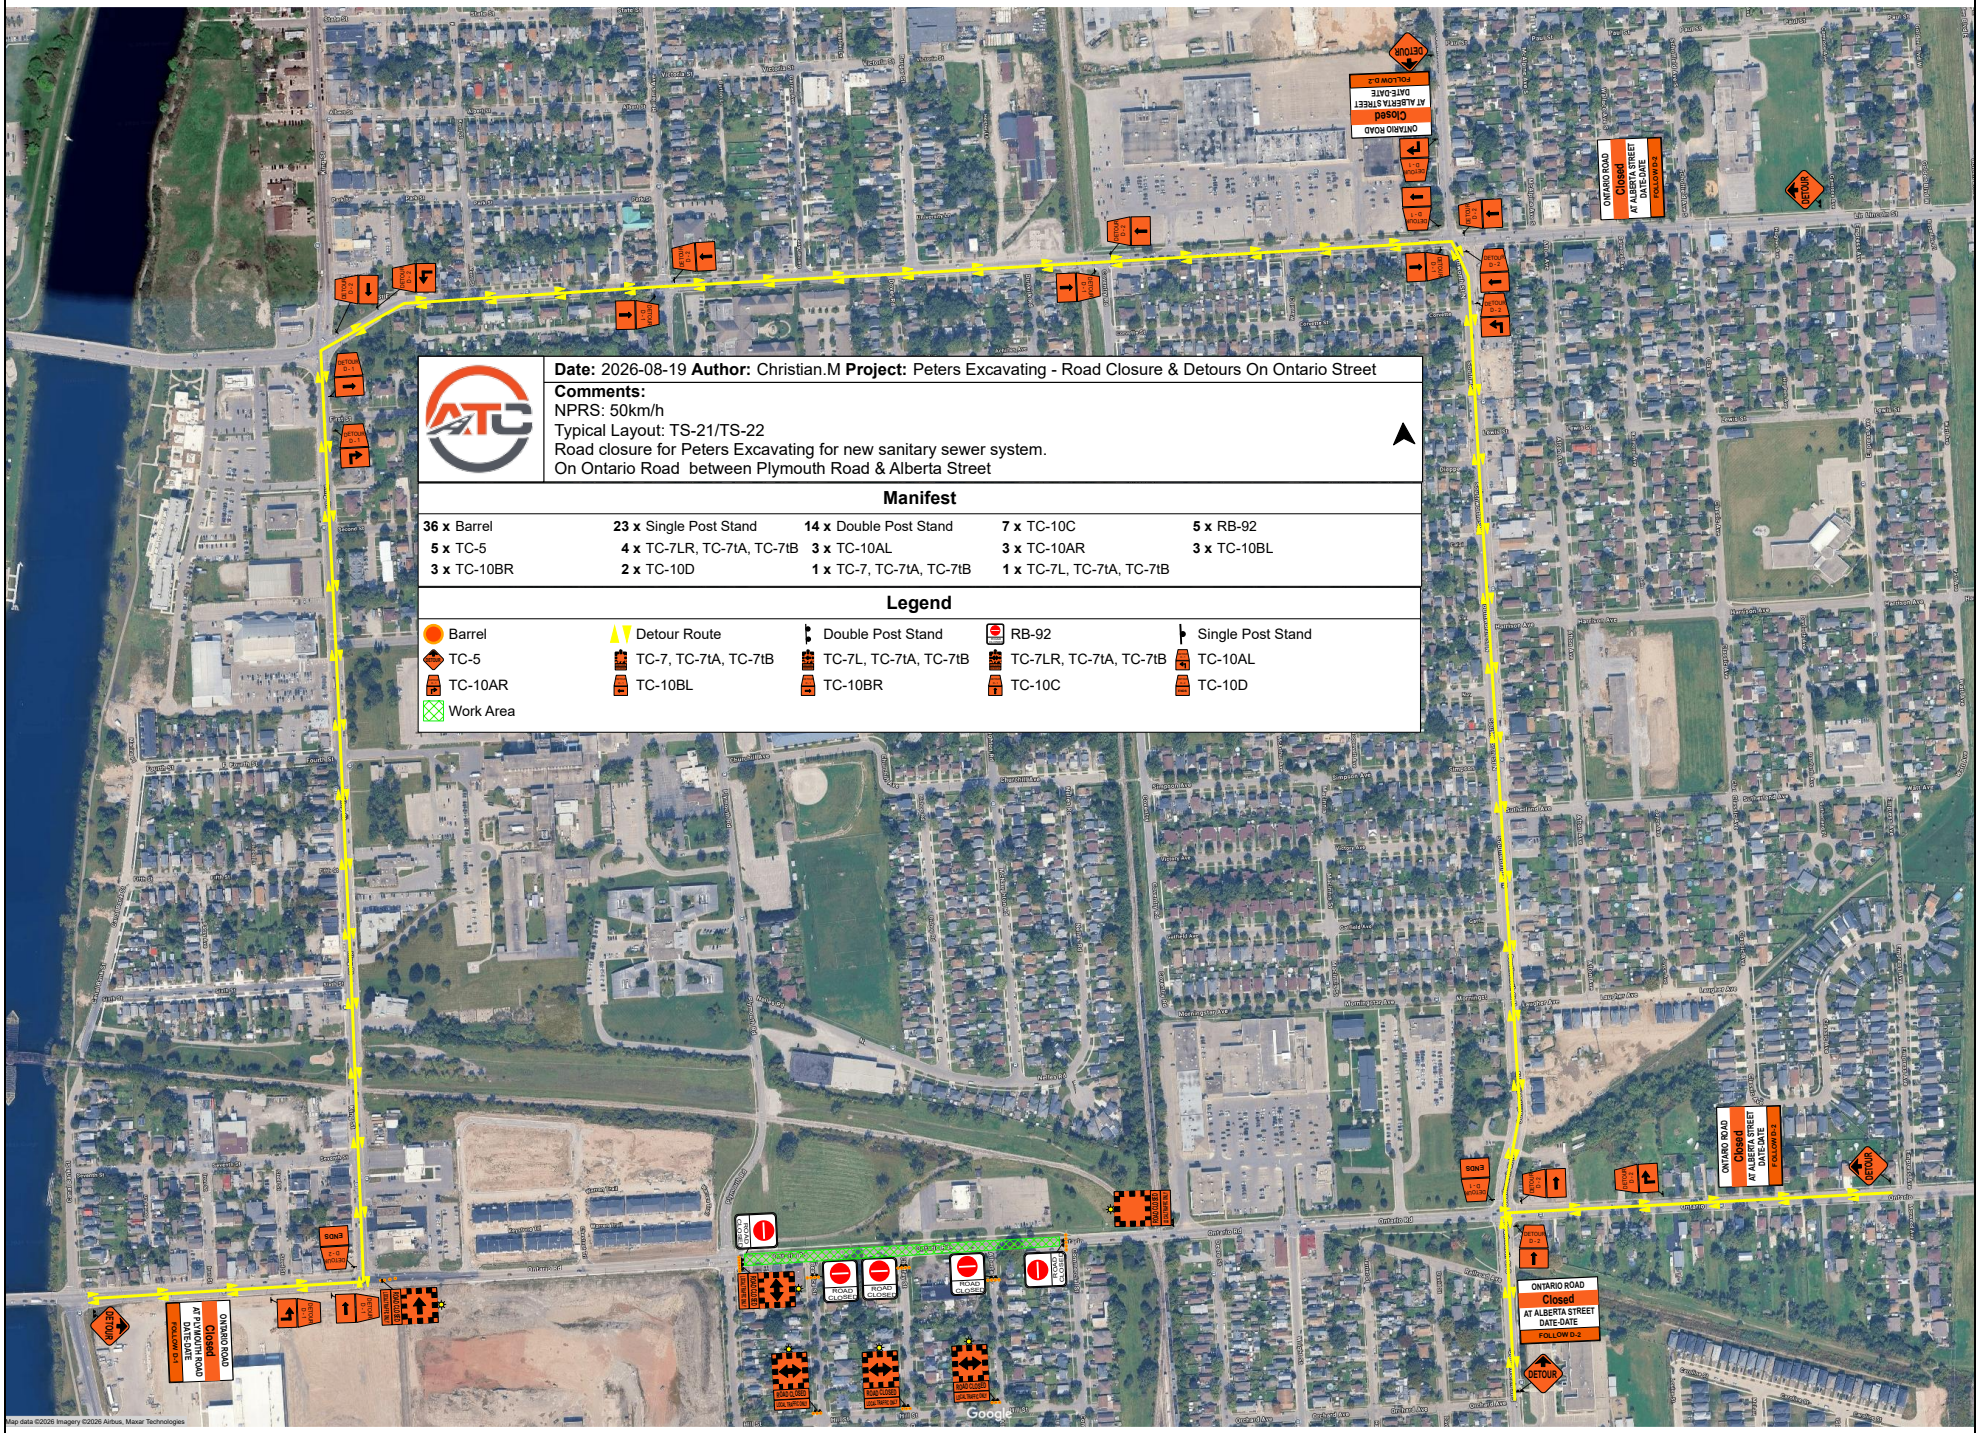

Date: 2026-08-19 Author: Christian.M Project: Peters Excavating - Road Closure & Detours On Ontario Street
Comments:
NPRS: 50km/h
Typical Layout: TS-21/TS-22
Road closure for Peters Excavating for new sanitary sewer system.
On Ontario Road between Plymouth Road & Alberta Street
Manifest
36 x Barrel
23 x Single Post Stand
14 x Double Post Stand
7 x TC-10C
5 x RB-92
5 x TC-5
4 x TC-7LR, TC-7tA, TC-7tB
3 x TC-10AL
3 x TC-10AR
3 x TC-10BL
3 x TC-10BR
2 x TC-10D
1 x TC-7, TC-7tA, TC-7tB
1 x TC-7L, TC-7tA, TC-7tB
Legend
Barrel
Detour Route
Double Post Stand
RB-92
Single Post Stand
TC-5
TC-7, TC-7tA, TC-7tB
TC-7L, TC-7tA, TC-7tB
TC-7LR, TC-7tA, TC-7tB
TC-10AL
TC-10AR
TC-10BL
TC-10BR
TC-10C
TC-10D
Work Area
ONTARIO ROAD
Closed
AT ALBERTA STREET
DATE-DATE
FOLLOW D-2
DETOUR
ROAD CLOSED
END
Google