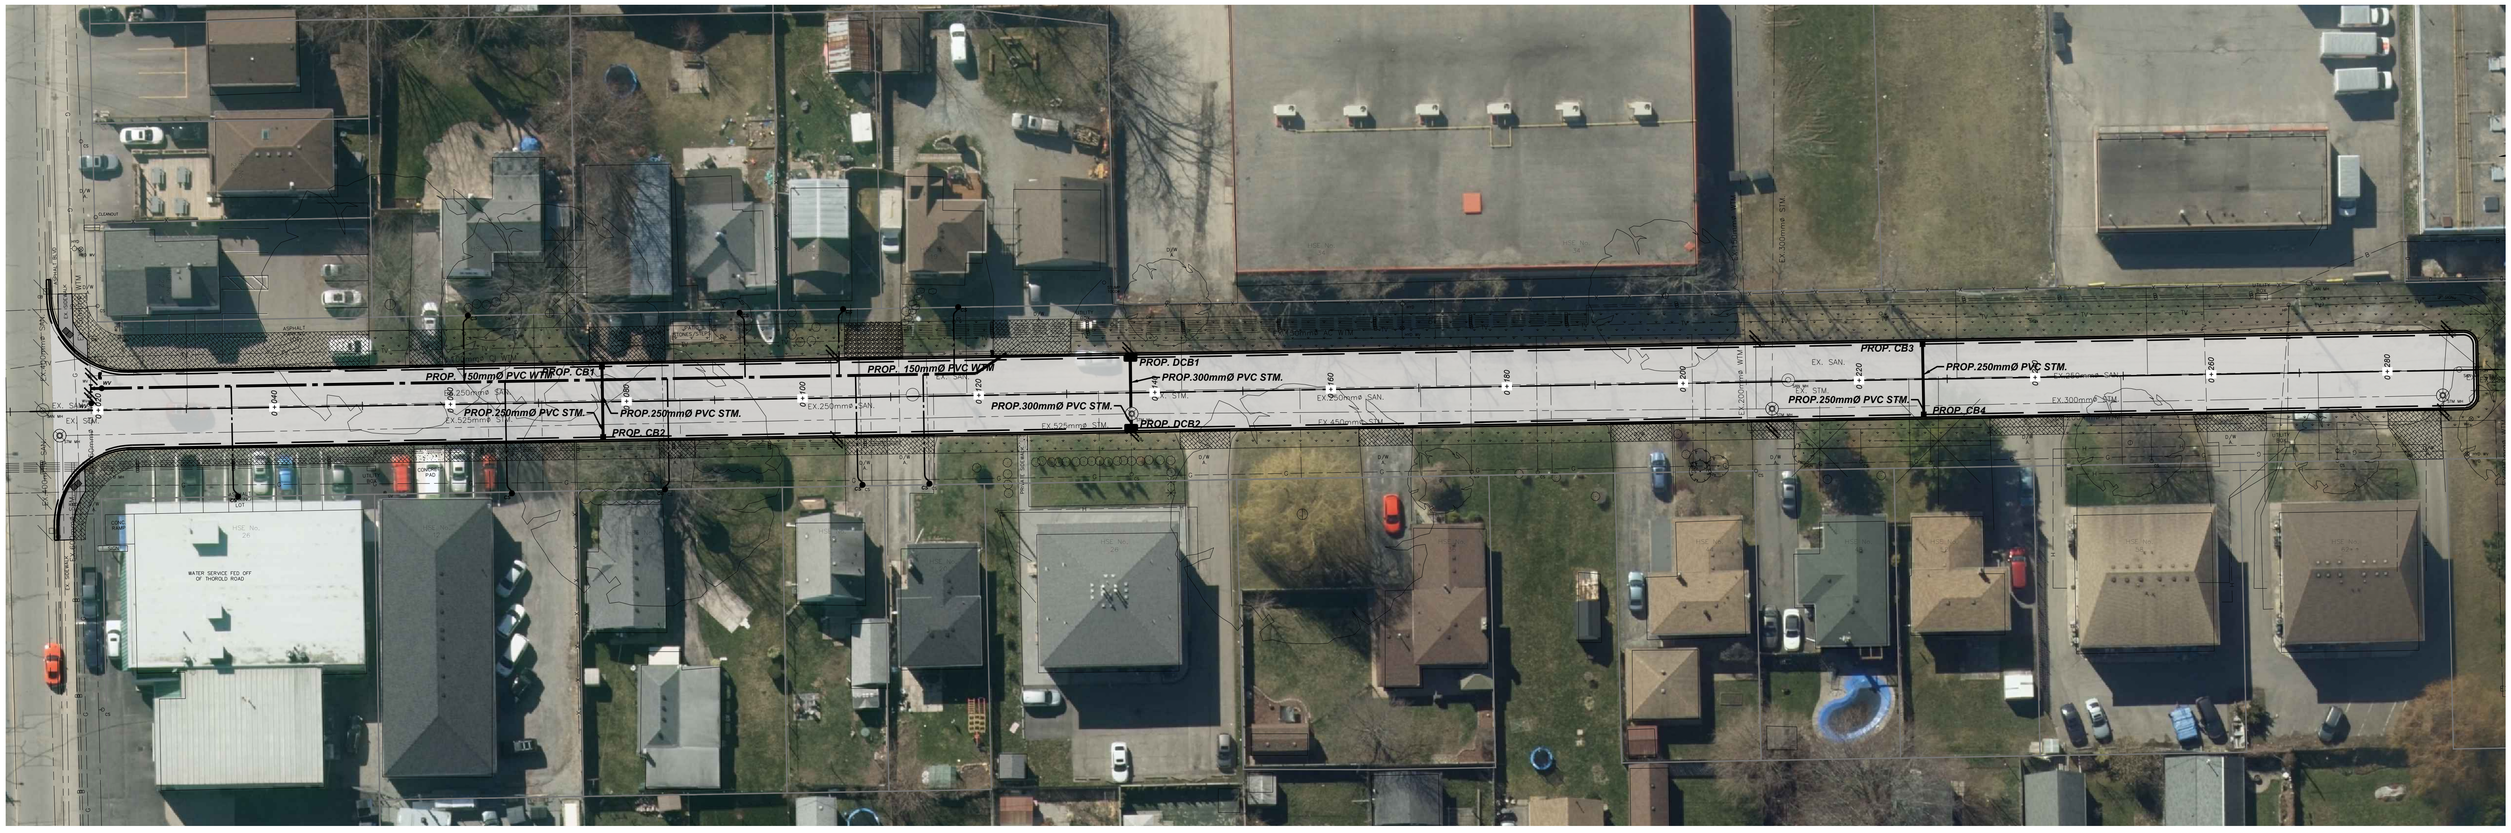


ENG2025-203
2025 ROAD RECONSTRUCTION
PATRICIA AVE