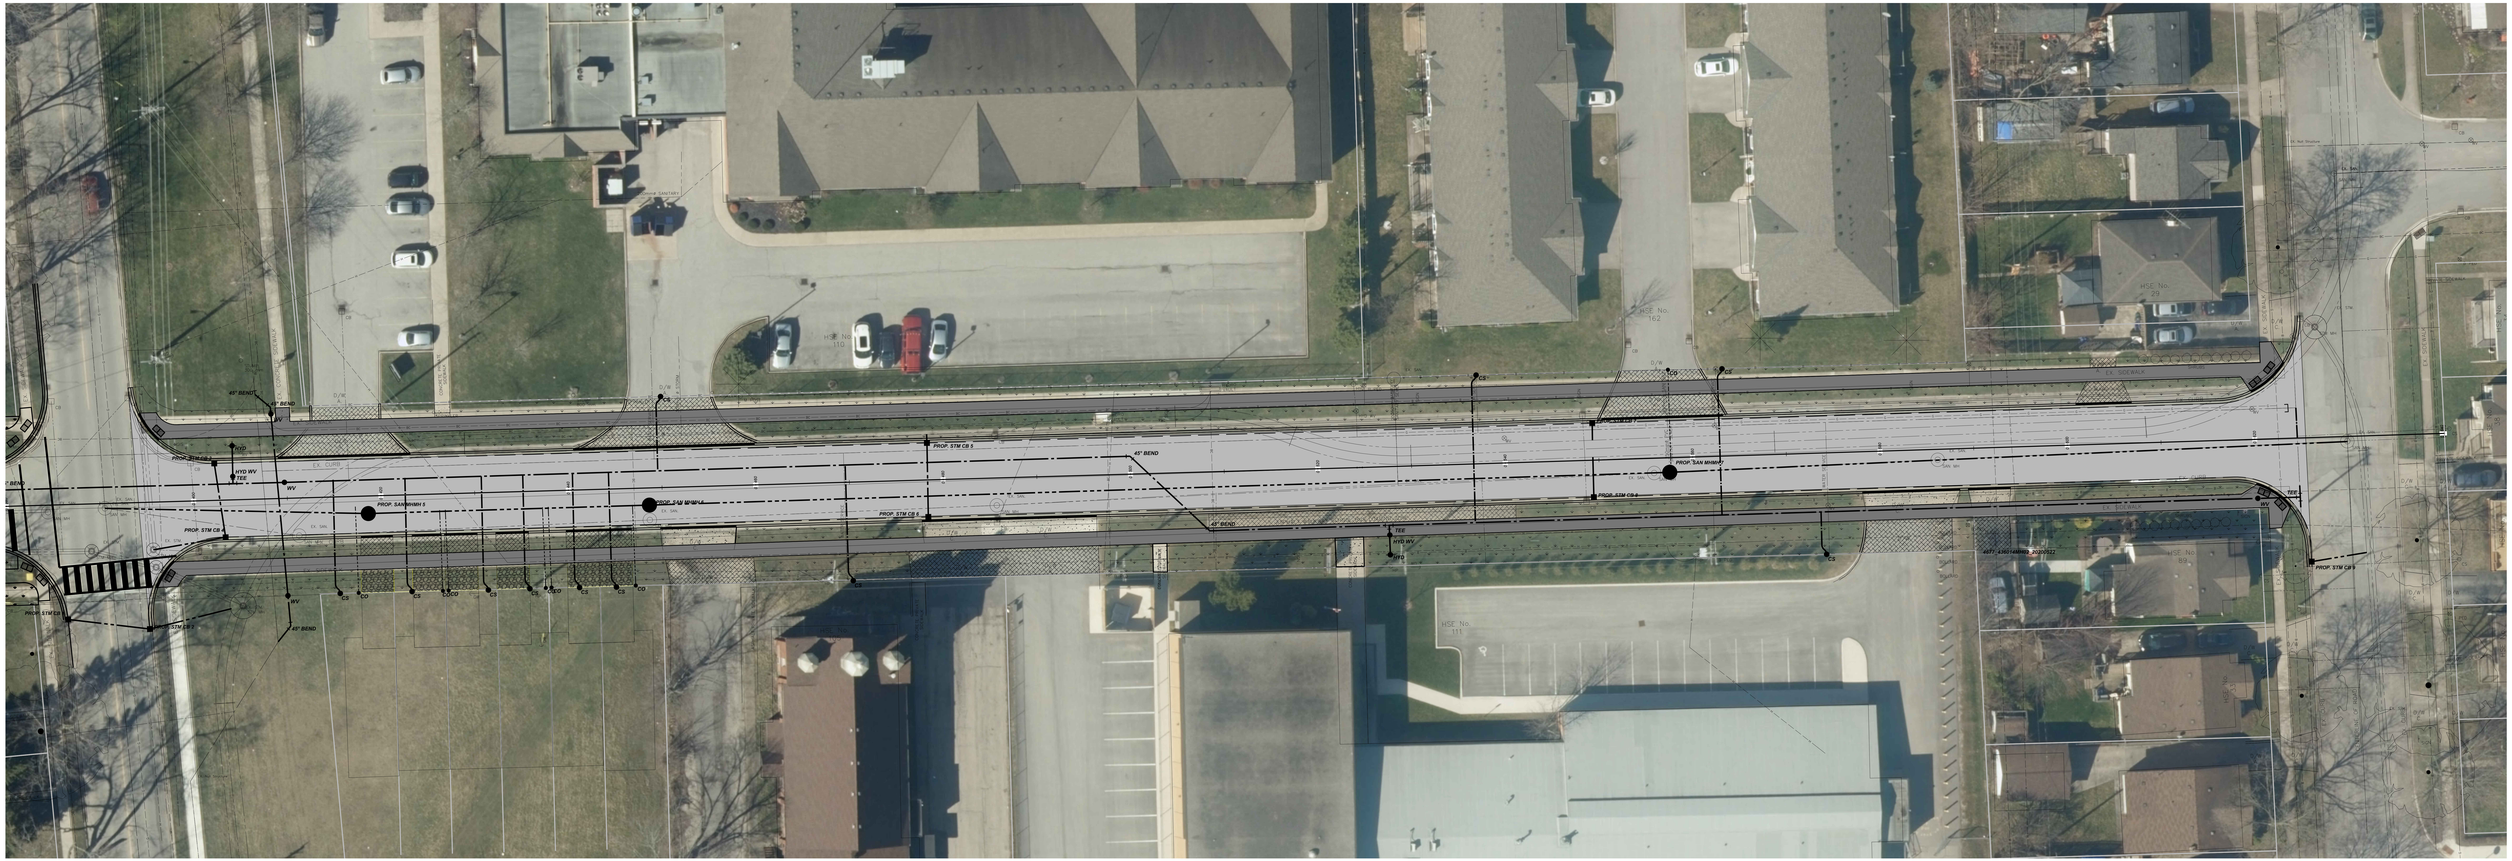

45° BEND
PROP. STM CB 5
PROP. SAN MH#4
PROP. SAN MH#5
PROP. STM CB 6
PROP. STM CB 7
PROP. STM CB 8
PROP. STM CB 9
HYD WV
TEE
WV
EX. SIDEWALK
HSE No. 110
HSE No. 111
HSE No. 162
HSE No. 29
HSE No. 85