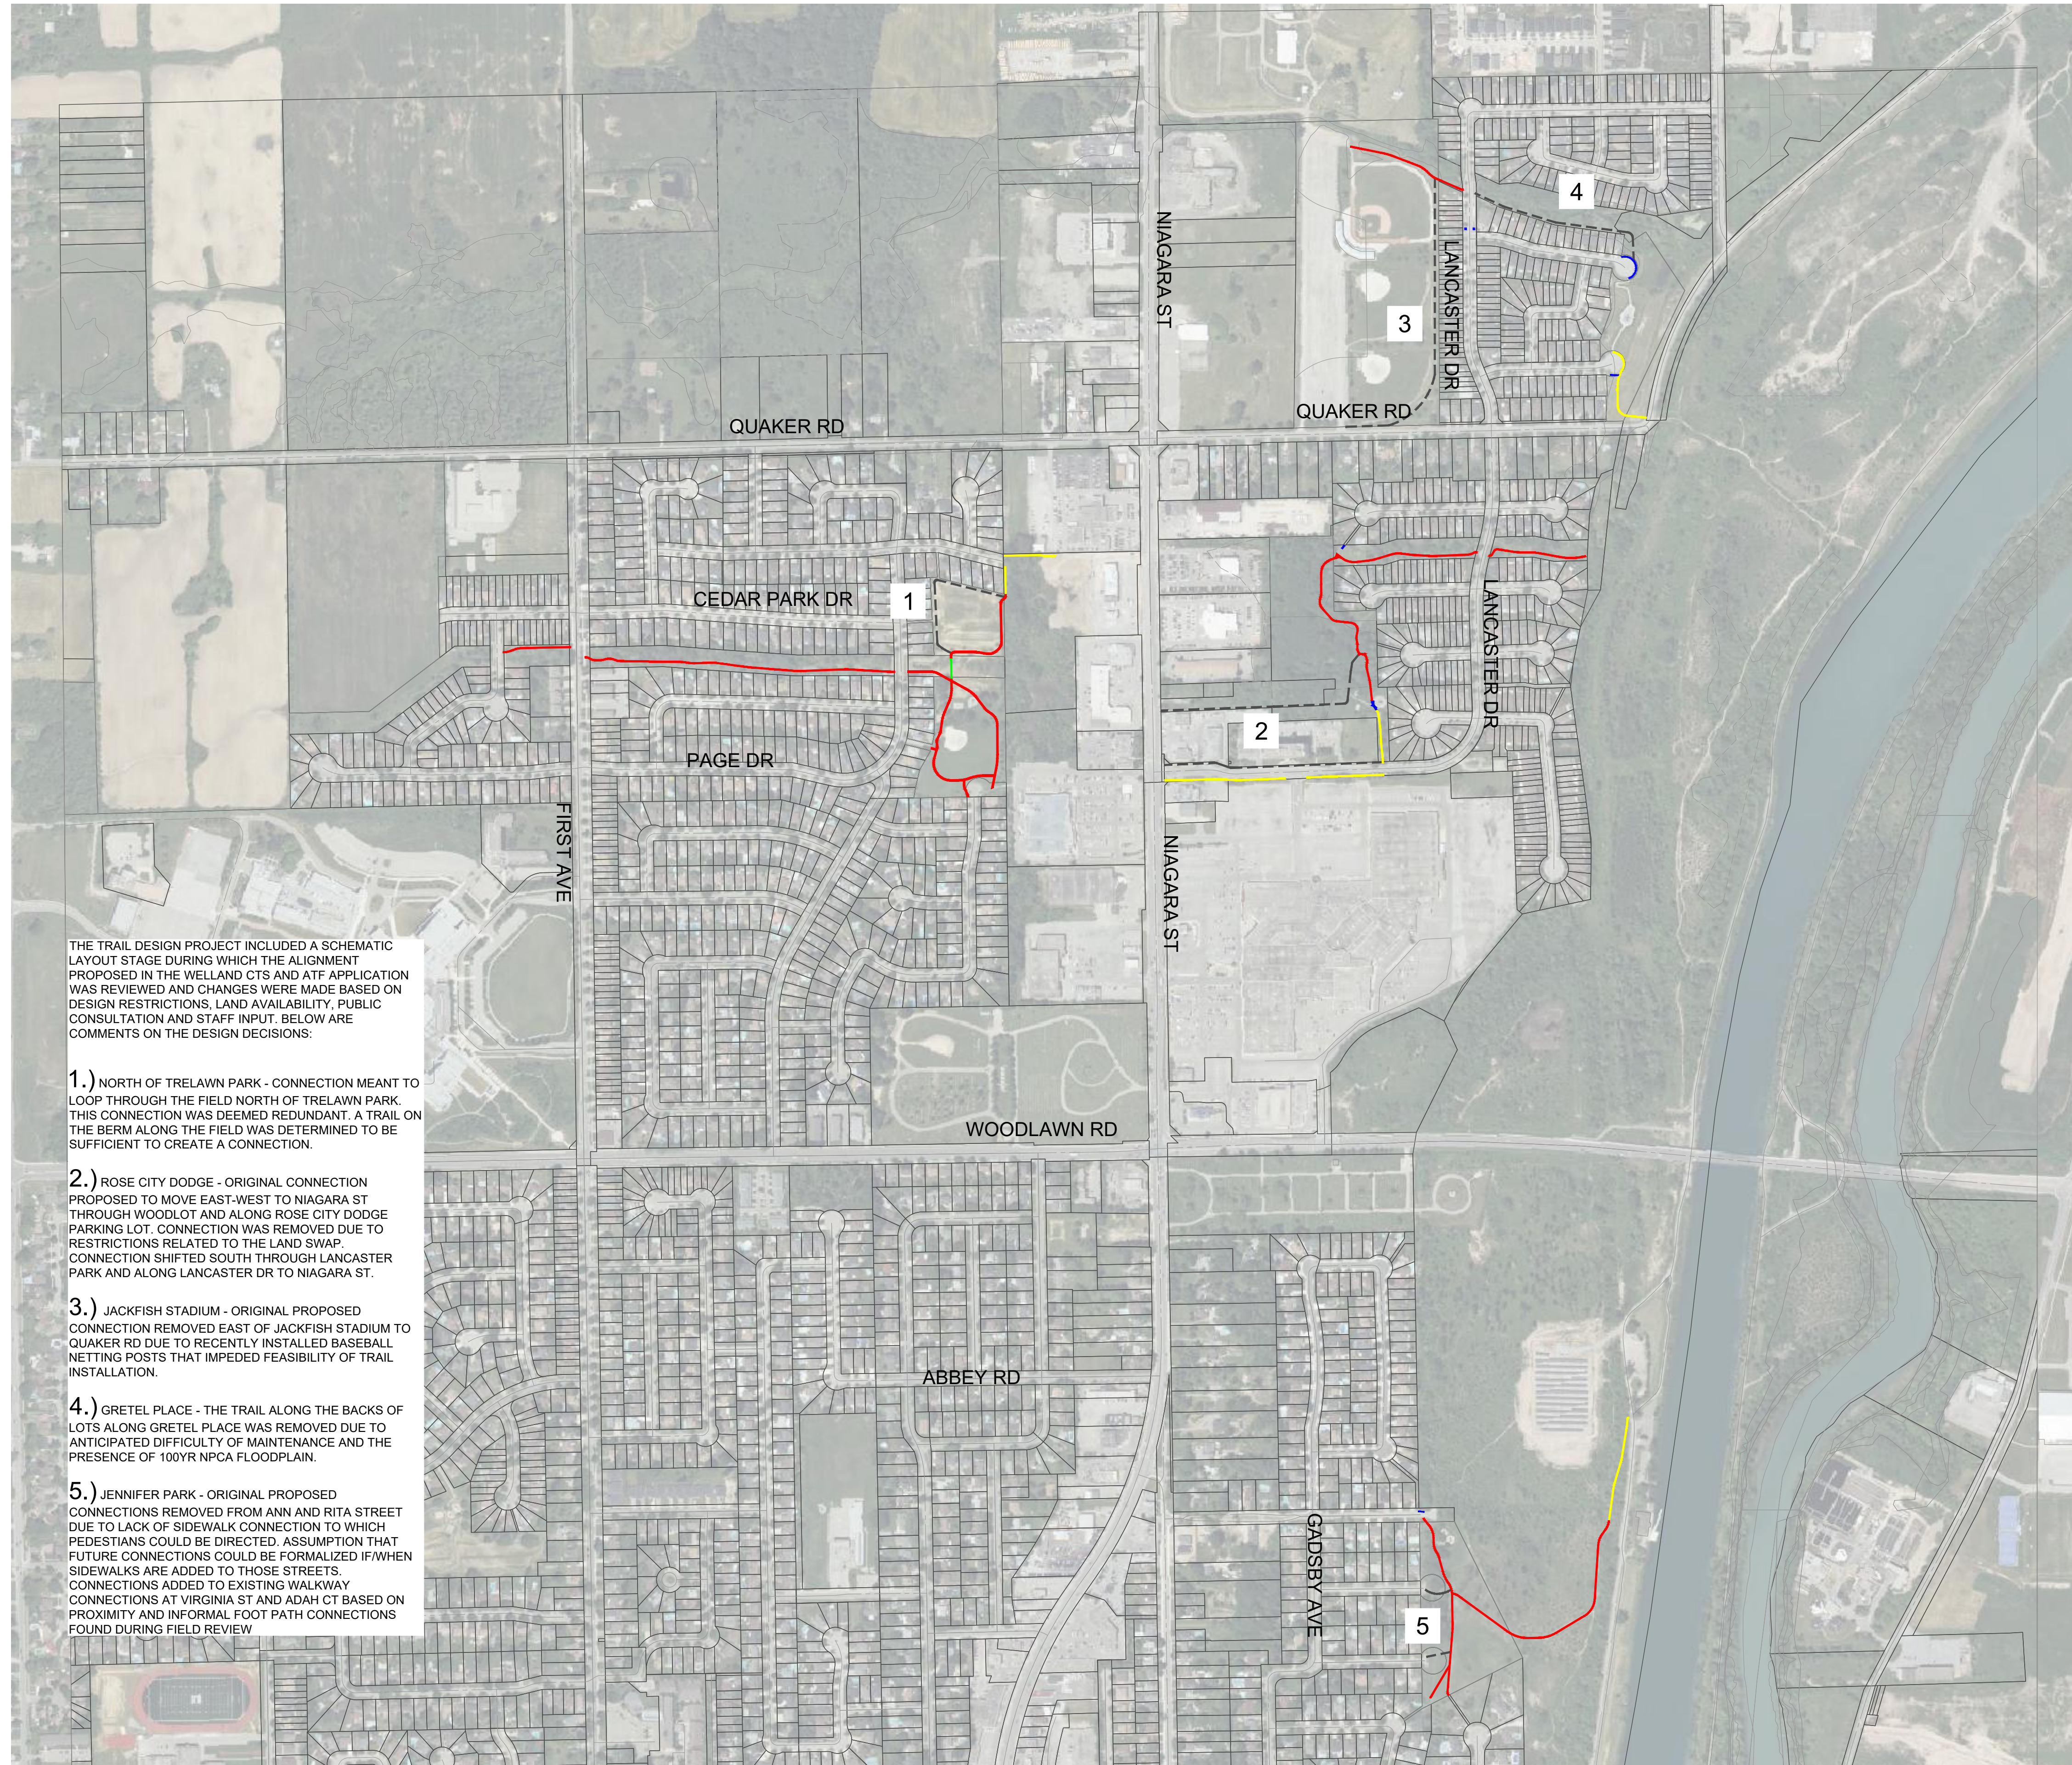
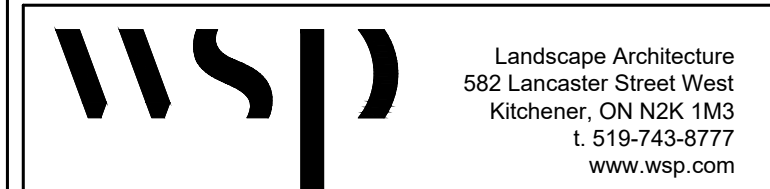


KEY MAP

LEGEND

- ASPHALT TRAIL
 LIMESTONE TRAIL
 CONCRETE PATH
 WOODEN BOARDWALK
 SCHEMATIC LAYOUT TRAIL SECTION
 - NO LONGER BEING CONSTRUCTED

[illegible]

CLIENT:

CITY OF WELLAND
60 EAST MAIN ST.
WELLAND, ON L3B 3X4

PROJECT TITLE:

CITY OF WELLAND TRAILS

SITE ADDRESS:

WELLAND, ON

DRAWING TITLE:

KEY PLAN

STAMP


STAMP

DESIGNED	JB/BV	DRAWN	JB	CHECKED	BV
----------	-------	-------	----	---------	----

SCALE 1:5000	DATE MARCH 2025
PROJECT NUMBER	DWG. NUMBER


231-02216-00

1-0

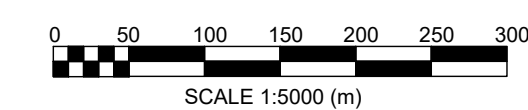

YY/MM/DD3/19/2025 10:58 AM
C:\Users\CAJB069673\WSP\0365231-02216-00 City of Welland Hila&W. North Trails - Project Folders\05. Technical\06 Drawings\CAD\Welland Trails Alignment for Engage Site.dwg


YY/MM/DD 3/19/2025 10:58 AM
C:\Users\CAJB089673\WSP 03651231-02216-00 City of Welland Hilda&W, North Trails - Protect Folders\05, Technical\06 Drawings\CAD\Welland Trails Alignment for Engage Site.dwg

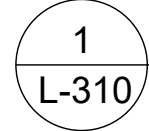

Scale: 1:750

0 5 10 20 30 40

SCALE 1:750(m)

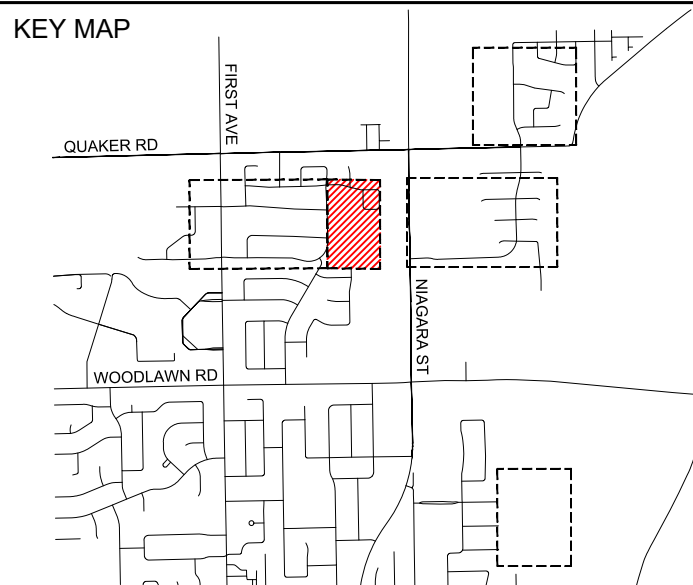

 LIMESTONE TRAIL
 ASPHALT TRAIL
 WOODEN BOARDWALK
 SCHEMATIC LAYOUT TRAIL SECTION
 - NO LONGER BEING CONSTRUCTED

1	2025/03/24	TENDER ALIGNMENT	JB	BV	
NO	DATE	REVISION/ISSUED	BY	APPD	



CITY OF WELLAND
60 EAST MAIN ST.
WELLAND, ON L3B 3X4

CITY OF WELLAND TRAILS

WELLAND, ON



TRAIL ALIGNMENT

STAMP	STAMP
-------	-------

DESIGNED	JB/BV	DRAWN	JB	CHECKED	BV
SCALE 1:750			DATE MARCH 2025		
PROJECT NUMBER			DWG. NUMBER		
231-02216-00			L-310		



Scale: 1:1000

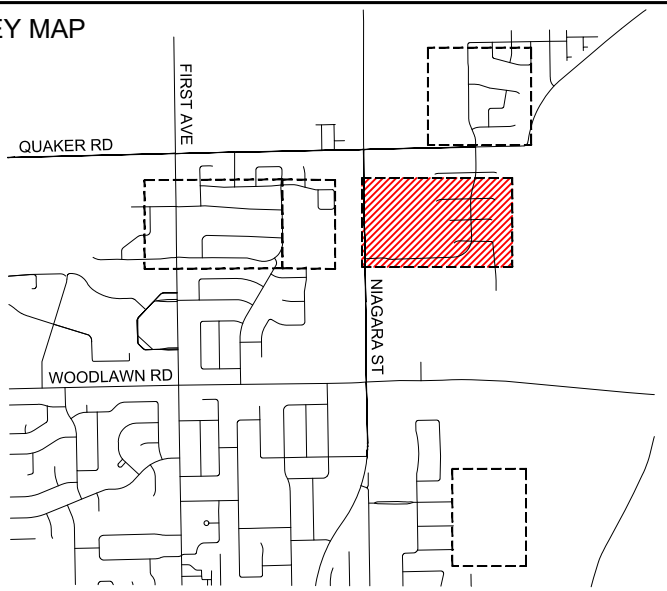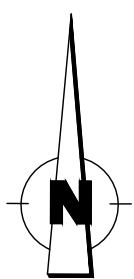

LEGEND

-  LIMESTONE TRAIL
 ASPHALT TRAIL
 CONCRETE PATH
 SCHEMATIC LAYOUT TRAIL SECTION
 - NO LONGER BEING CONSTRUCTED

1	2025/03/24	TENDER ALIGNMENT	JB	BV
NO	DATE	REVISION/ISSUED	BY	APPD



Landscape Architecture
582 Lancaster Street West
Kitchener, ON N2K 1M3
t. 519-743-8777
www.wsp.com

CLIENT:

CITY OF WELLAND
60 EAST MAIN ST.
WELLAND, ON L3B 3X4

PROJECT TITLE:

CITY OF WELLAND TRAILS

SITE ADDRESS:

WELLAND, ON

DRAWING TITLE:

TRAIL ALIGNMENT

STAMP

STAMP

DESIGNED JB/BV

DRAWN JB

CHECKED BV

SCALE 1:1000

DATE MARCH 2025

231-02216-00

L-320

