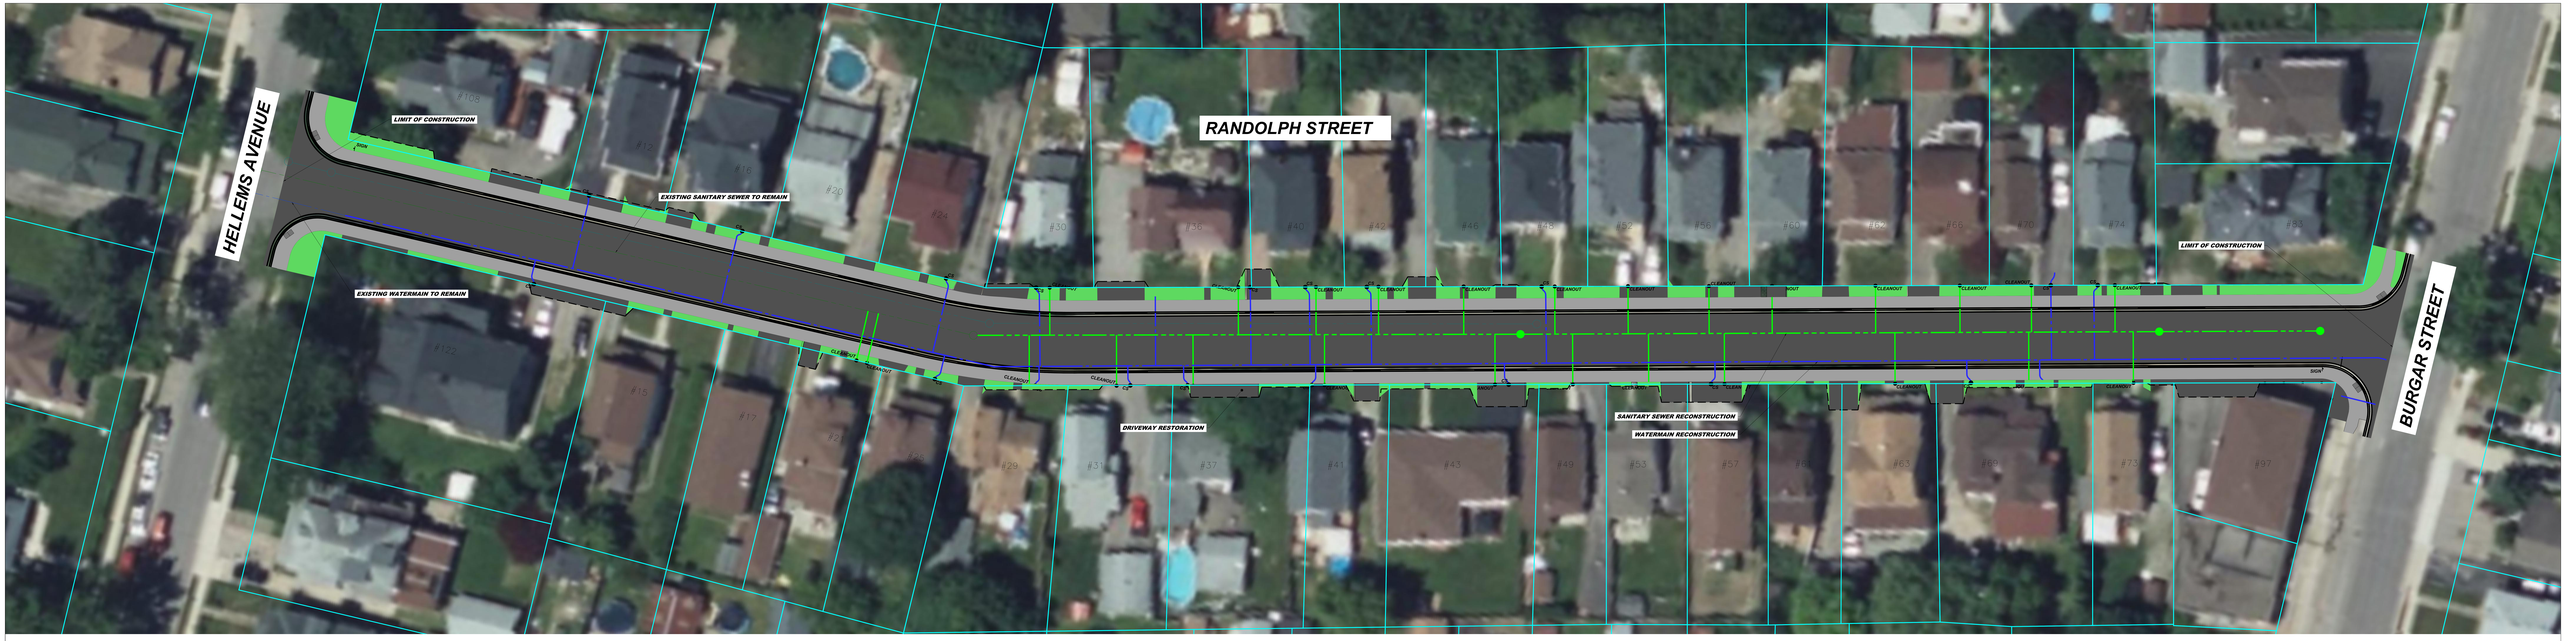


CITY OF WELLAND
INFRASTRUCTURE AND DEVELOPMENT SERVICES

PUBLIC INFORMATION CENTRE
INFRASTRUCTURES RENEWALS PART 1
RANDOLPH STREET

LEGEND:

- EXISTING STORM SEWER
- EXISTING SANITARY SEWER
- EXISTING WATERMAIN
- PROPERTY LINE
- NEW WATERMAIN
- NEW SANITARY SEWER

arva